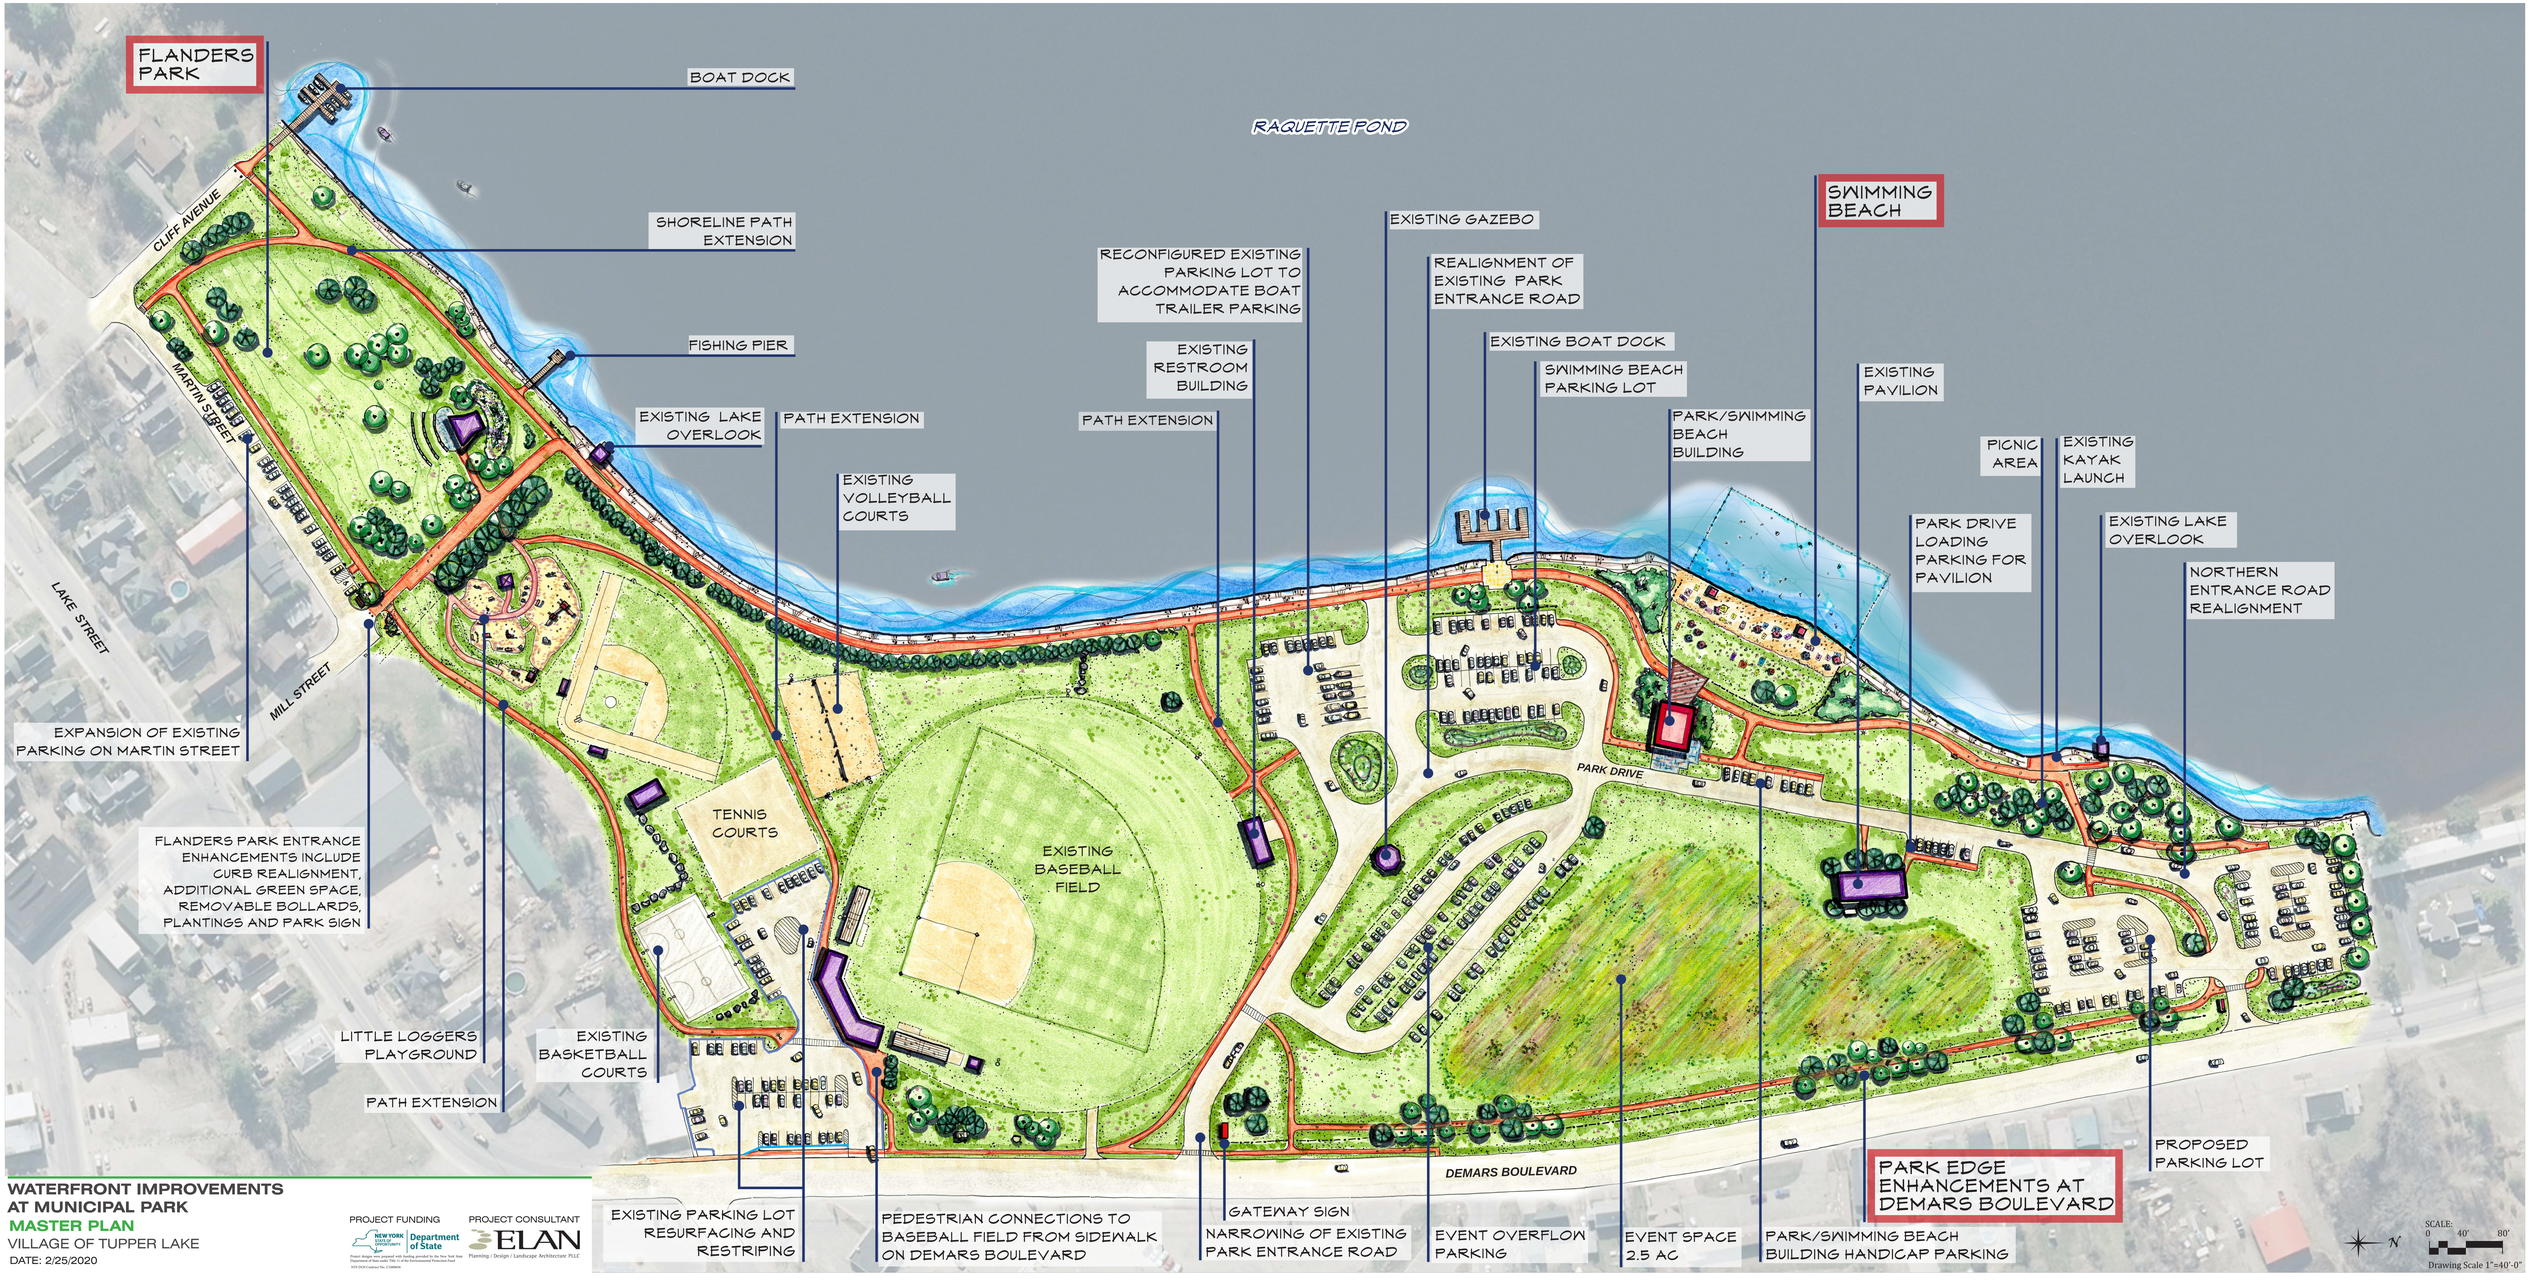

WATERFRONT IMPROVEMENTS AT MUNICIPAL PARK

MASTER PLAN

VILLAGE OF TUPPER LAKE

DATE: 2/25/2020

PROJECT FUNDING

NEW YORK STATE COMMUNITY REVITALIZATION Department of State

Project designs were prepared with funding provided by the New York State Department of State under Title 11 of the Environmental Protection Fund.

NYS DOS Contract No. C1006630

PROJECT CONSULTANT

ELAN

Planning / Design / Landscape Architecture PLLC